DIAGRAM: 4
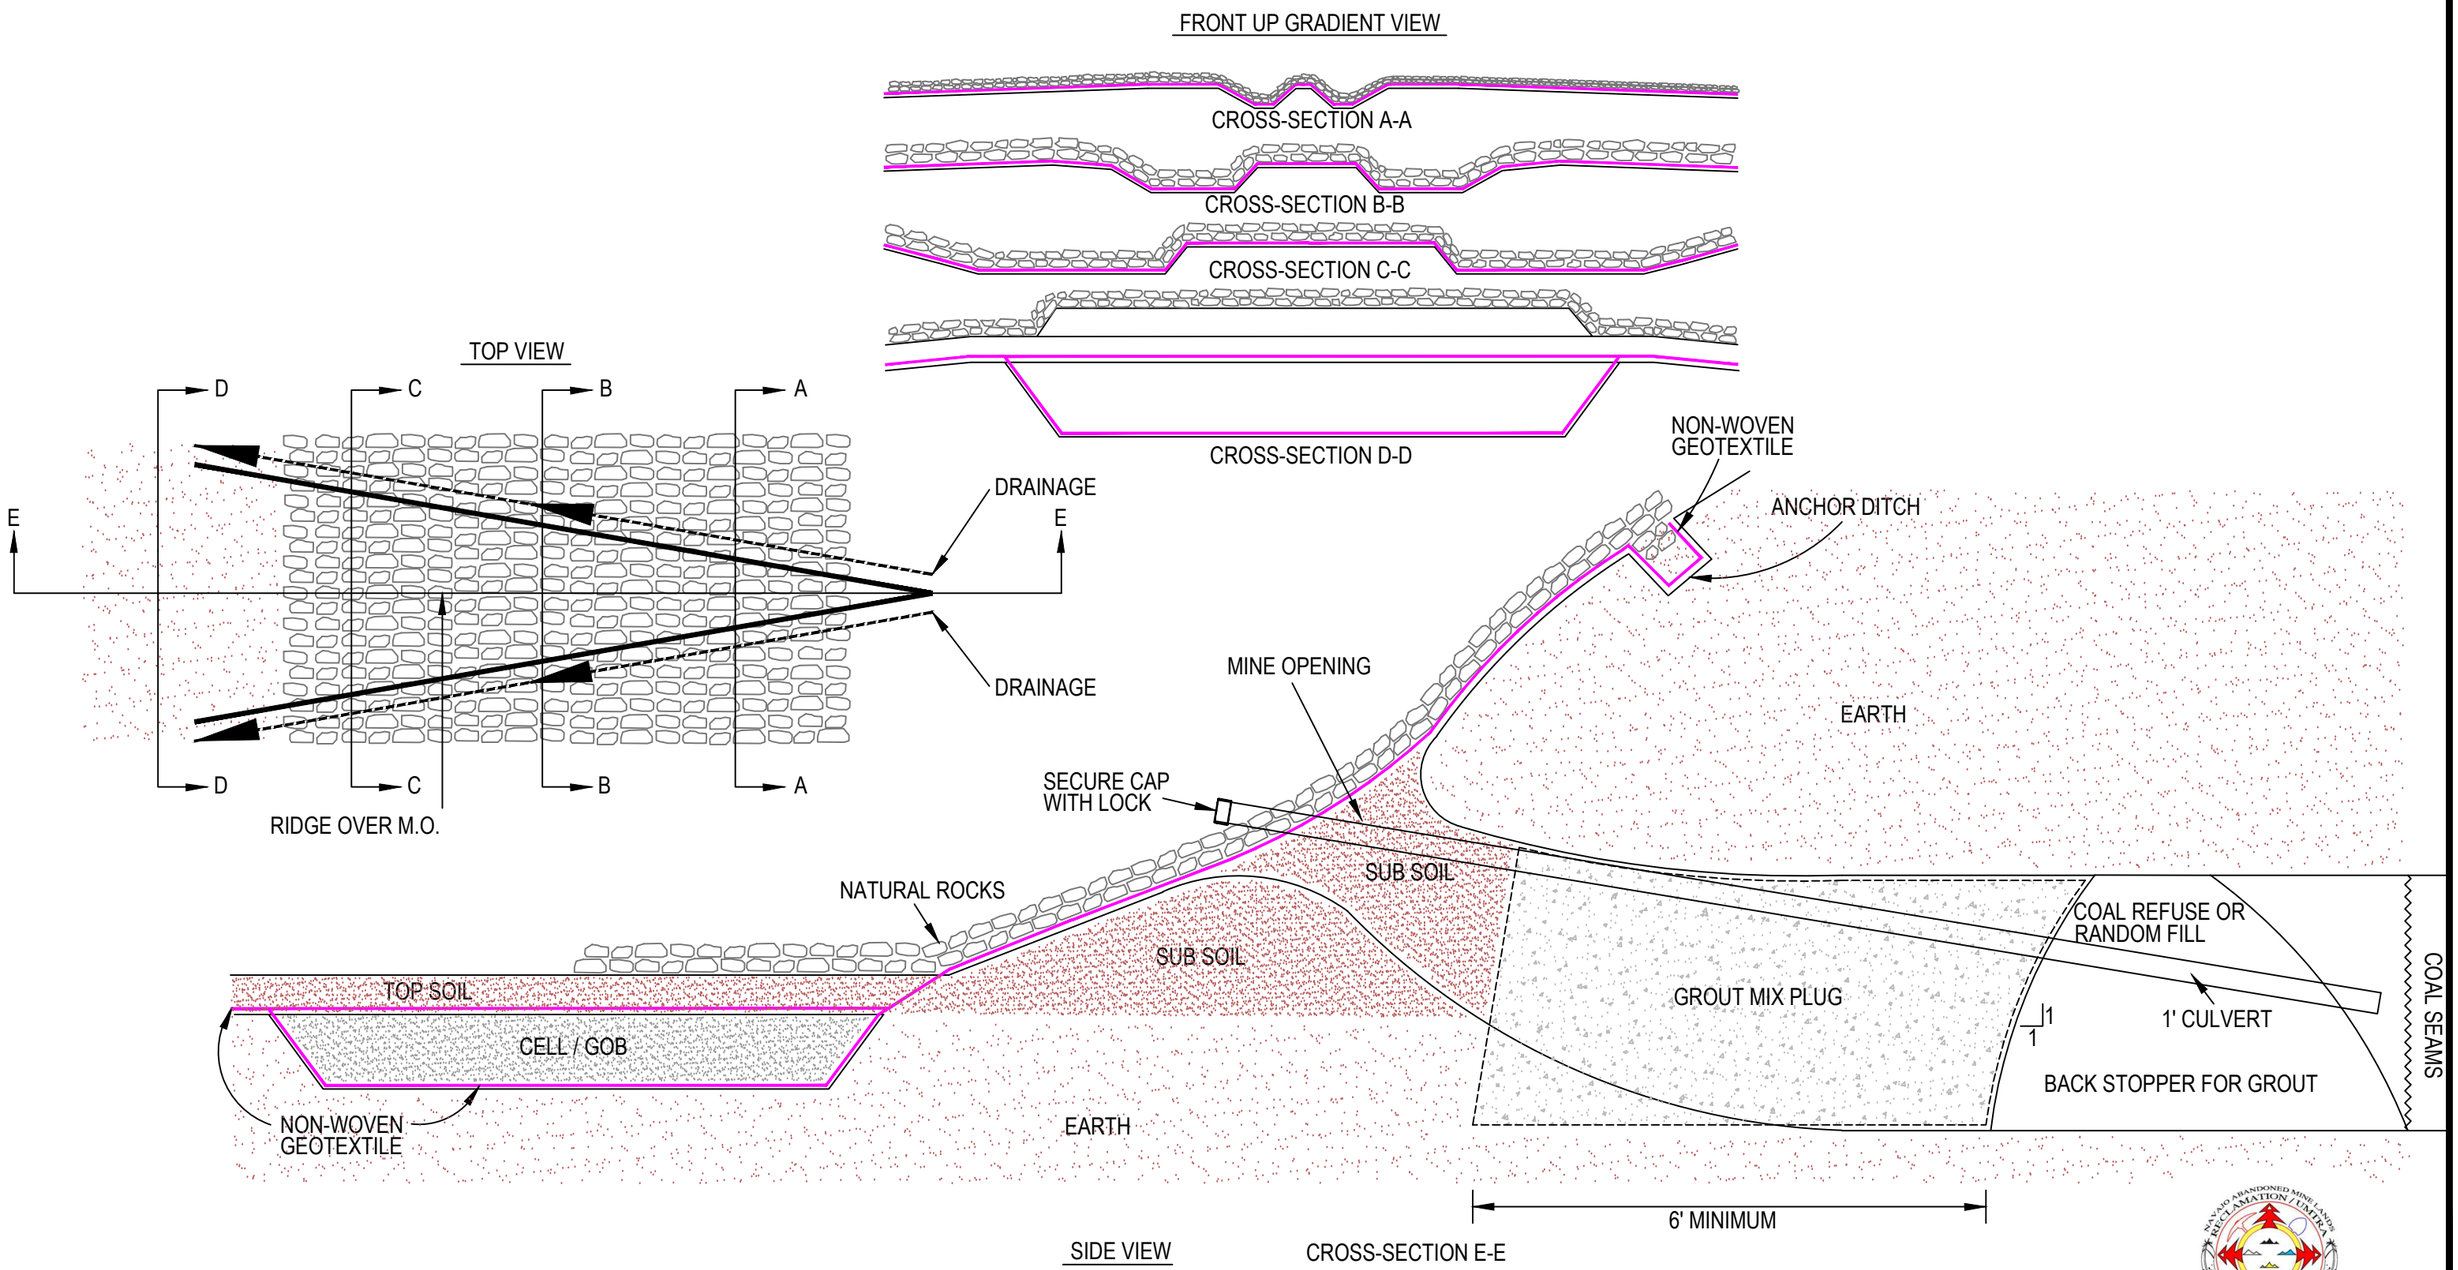
MINE OPENING, CROSS-SECTION DETAIL