SHEET: 9
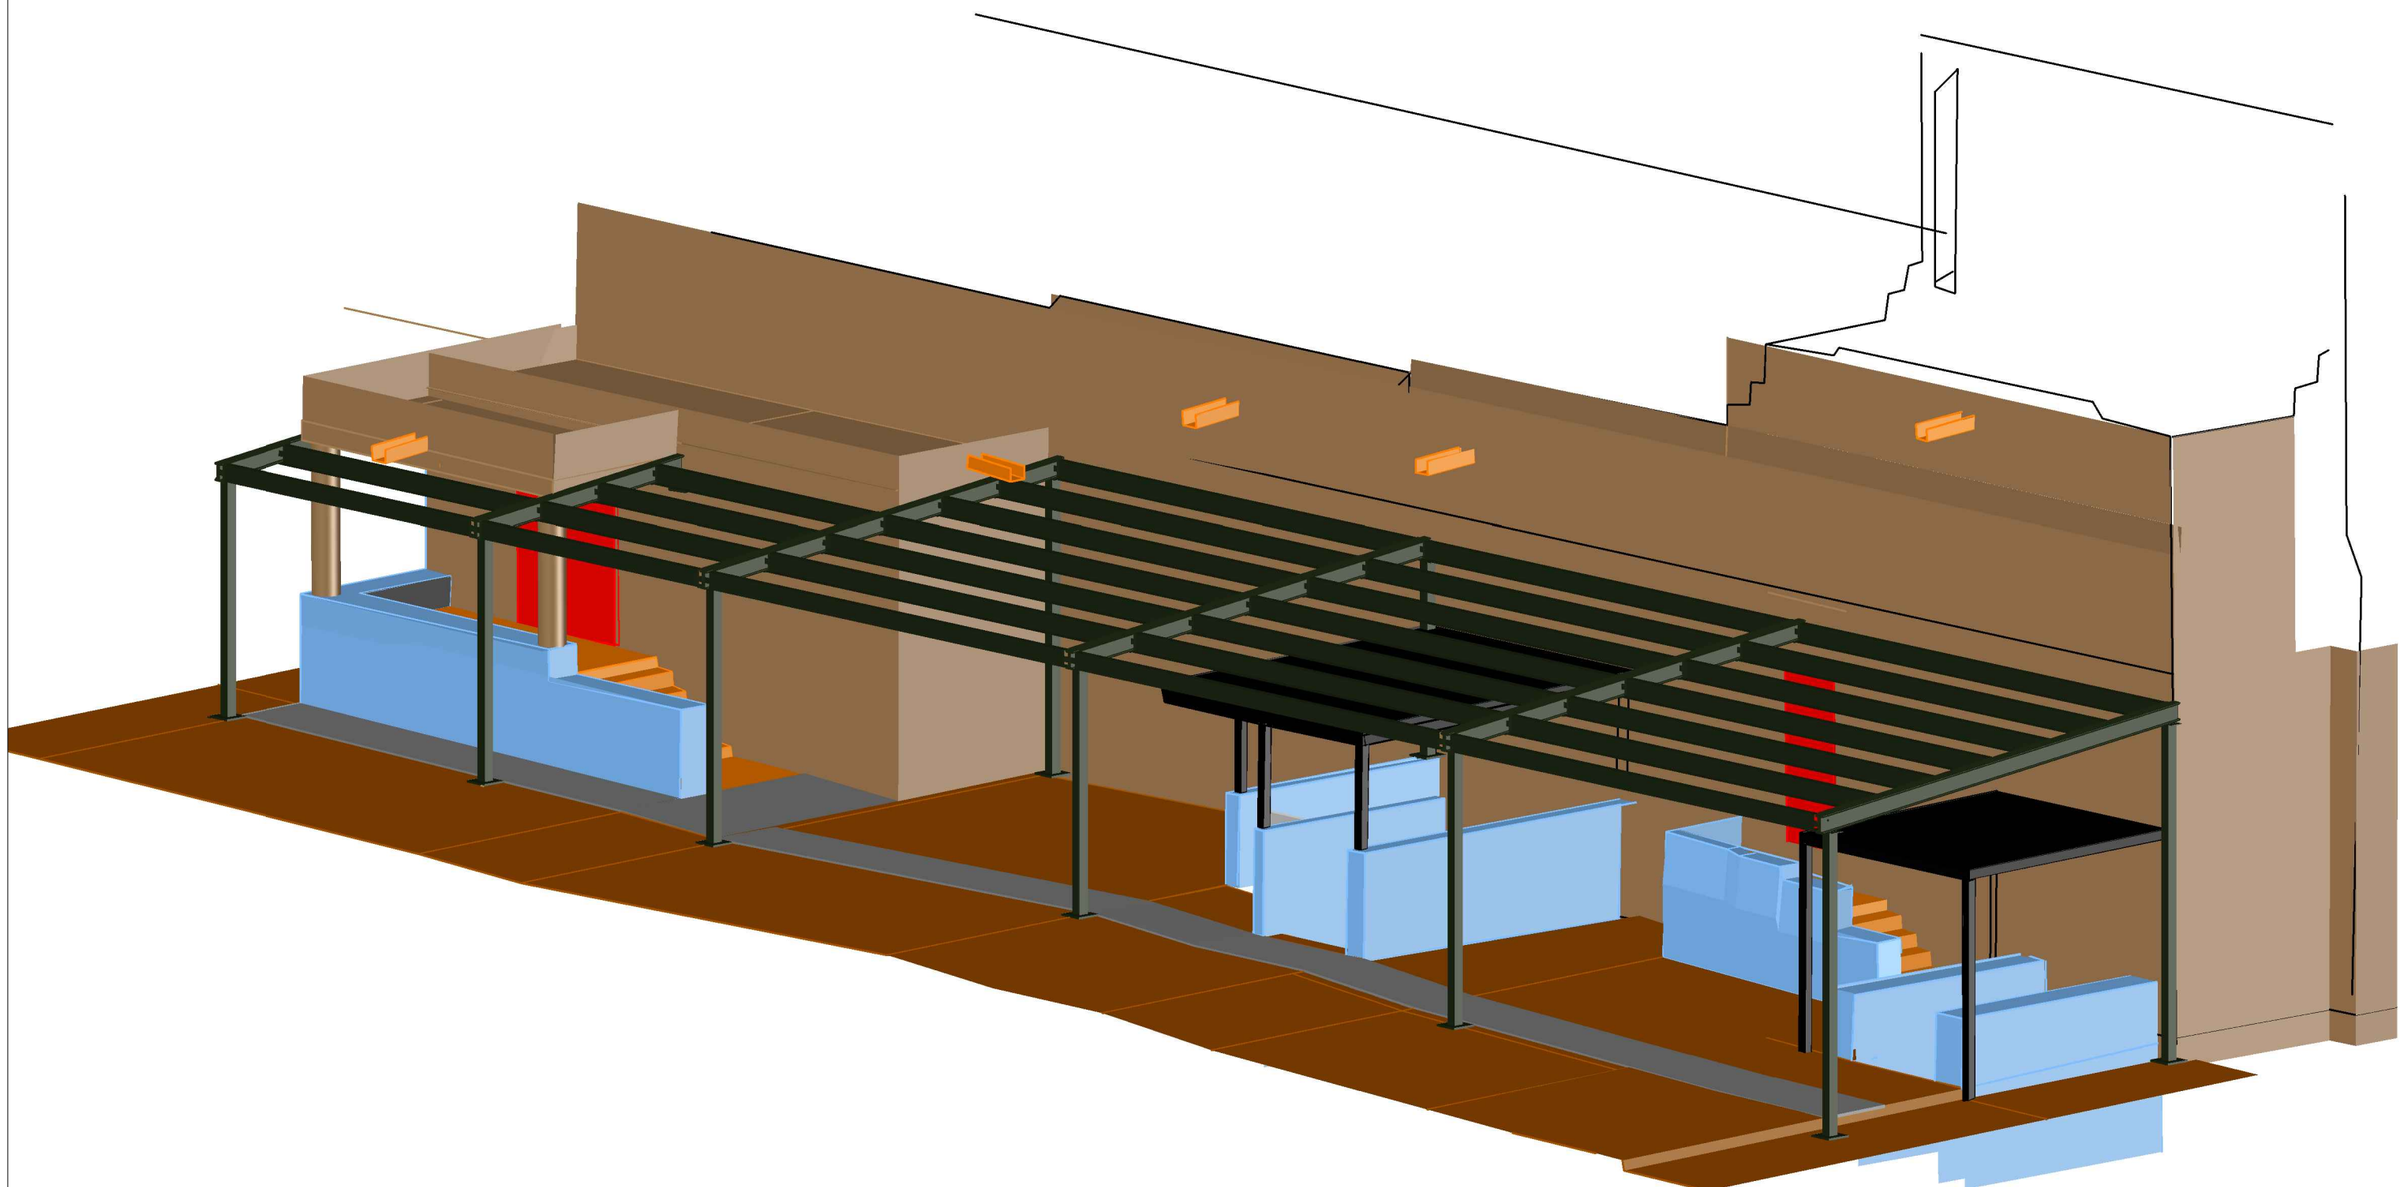
Framing for West Canopy